Conservation Area & Listed Buildings

Wing

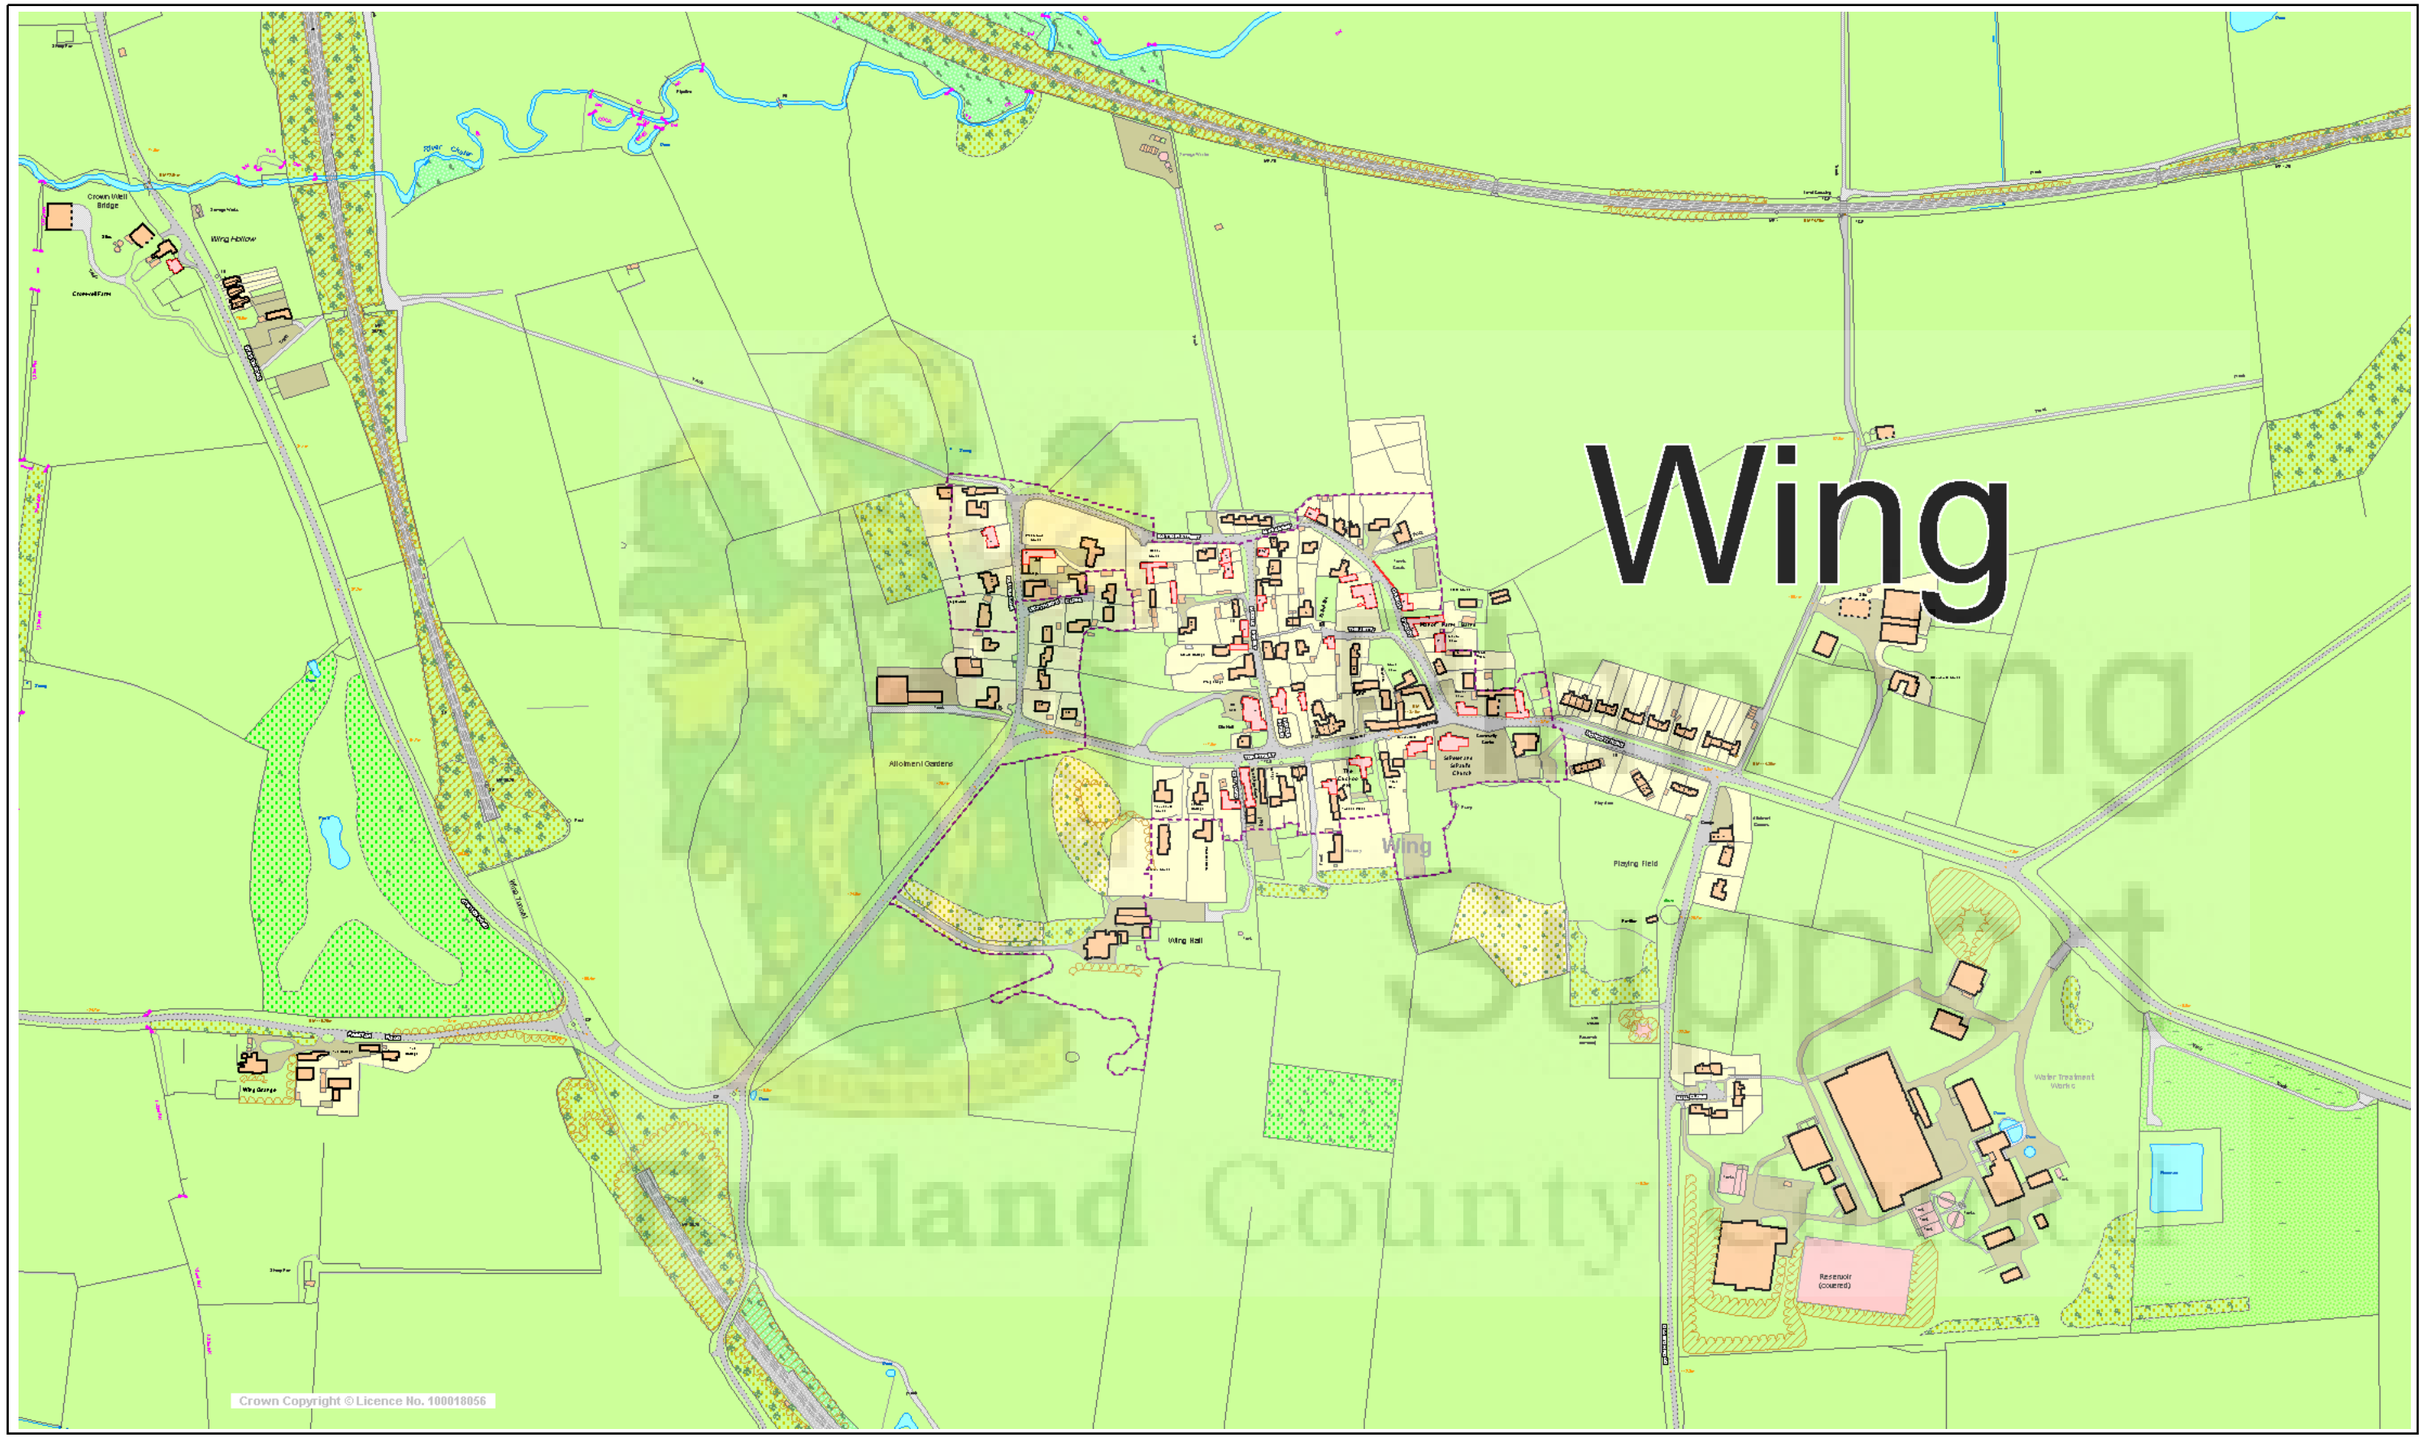

Centre = 489178 E 302997 N

Scale 1/5000

Note: Printing may affect the scale of this plan

Date 26/10/2005

Reproduced from the Ordnance Survey mapping with the permission of the controller of Her Majesty's Stationary Office © Crown Copyright. Unauthorised reproduction infringes Crown Copyright and may lead to prosecution or civil proceedings.

Rutland County Council District Council Licence No. 100018056

MAPS® Aerial Photography Copyright of UK Perspectives
Photography Dates: 23-25/07/99, 10/09/99, 25/08/00

N
W E
S